CONCEPTUAL PARKING LOT PLAN

& REVISED CIRCULATION
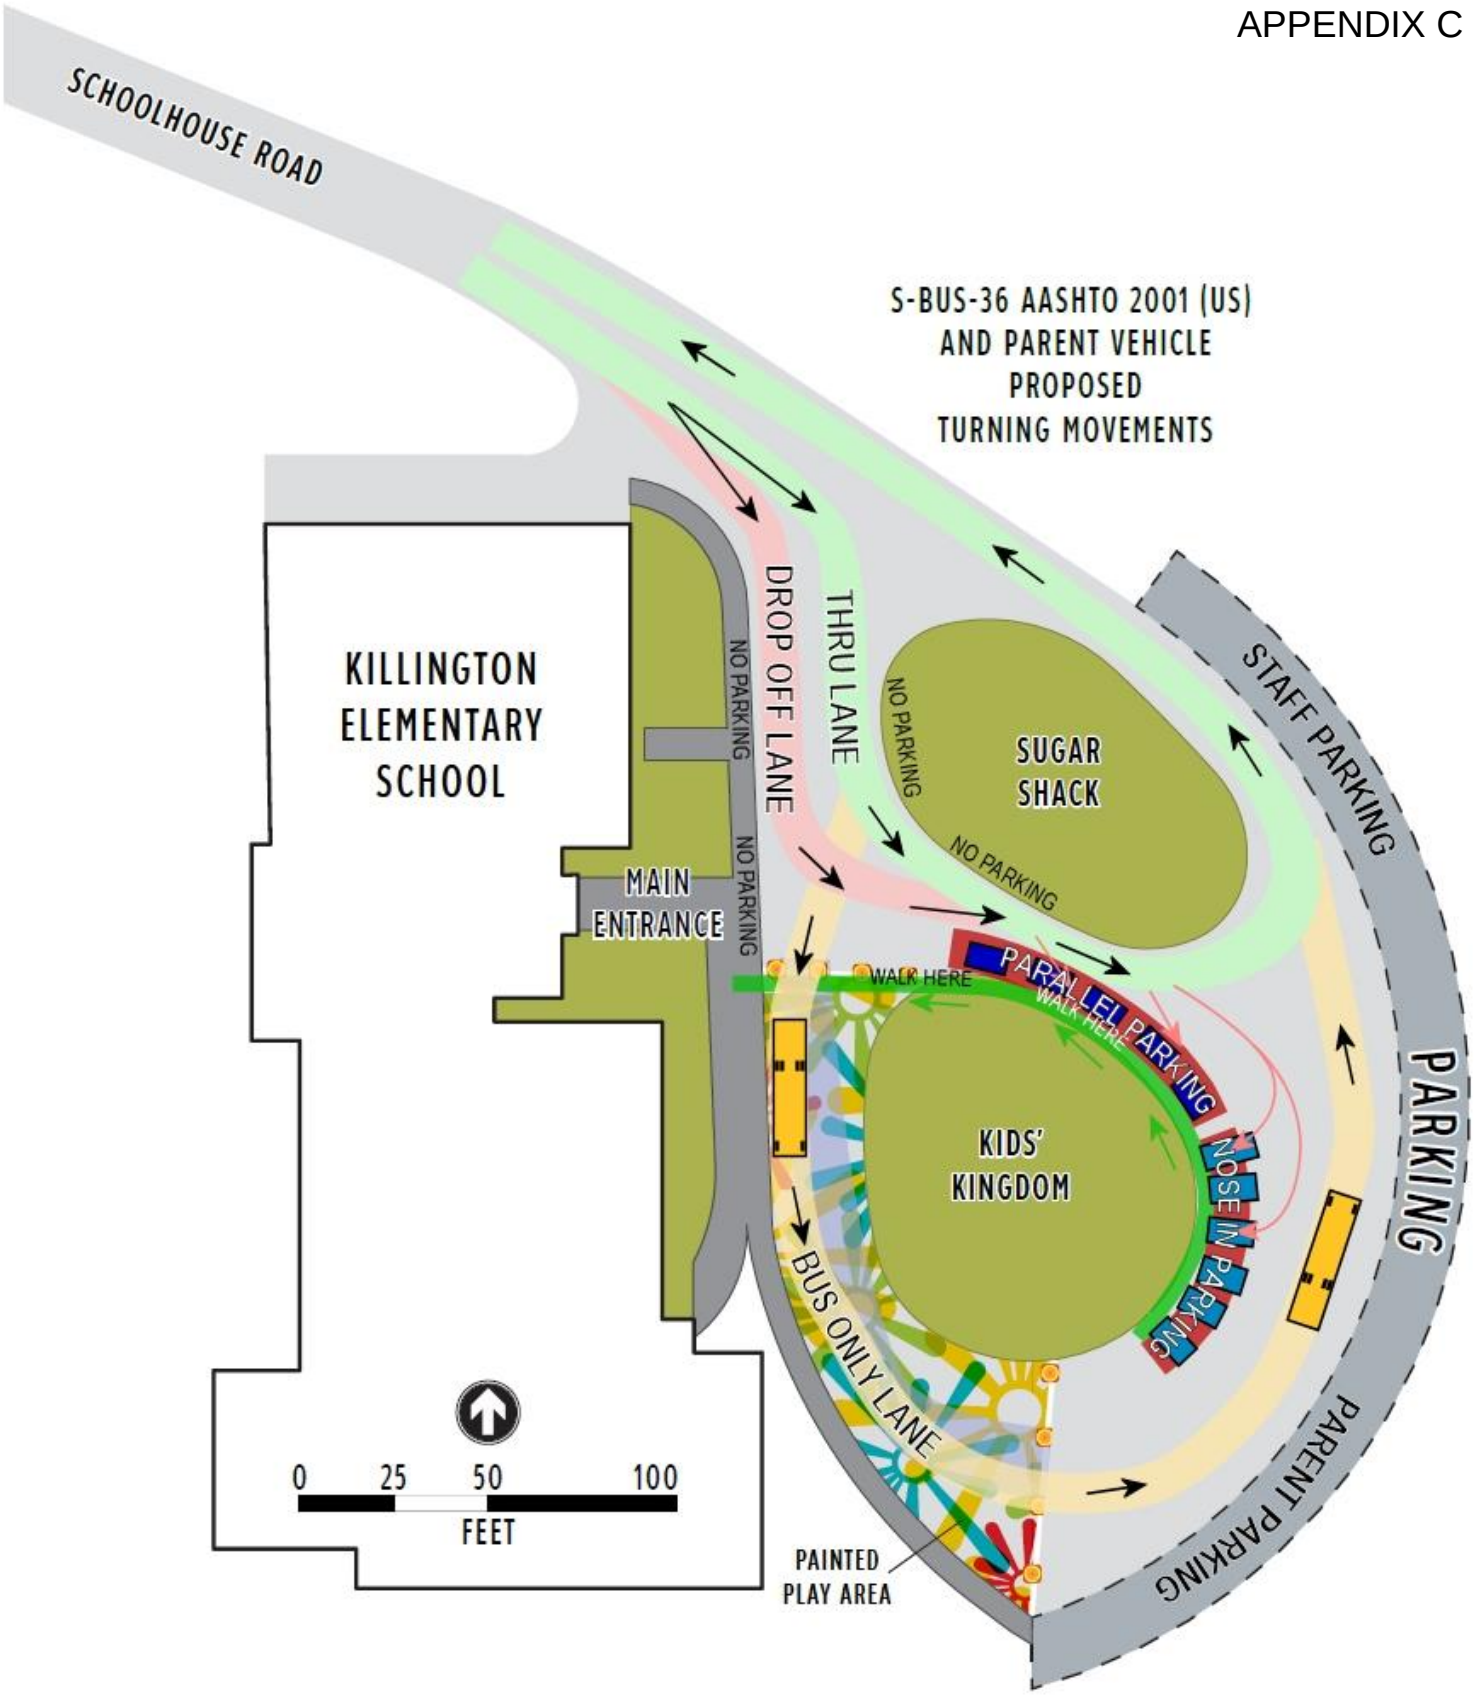
APPENDIX C